



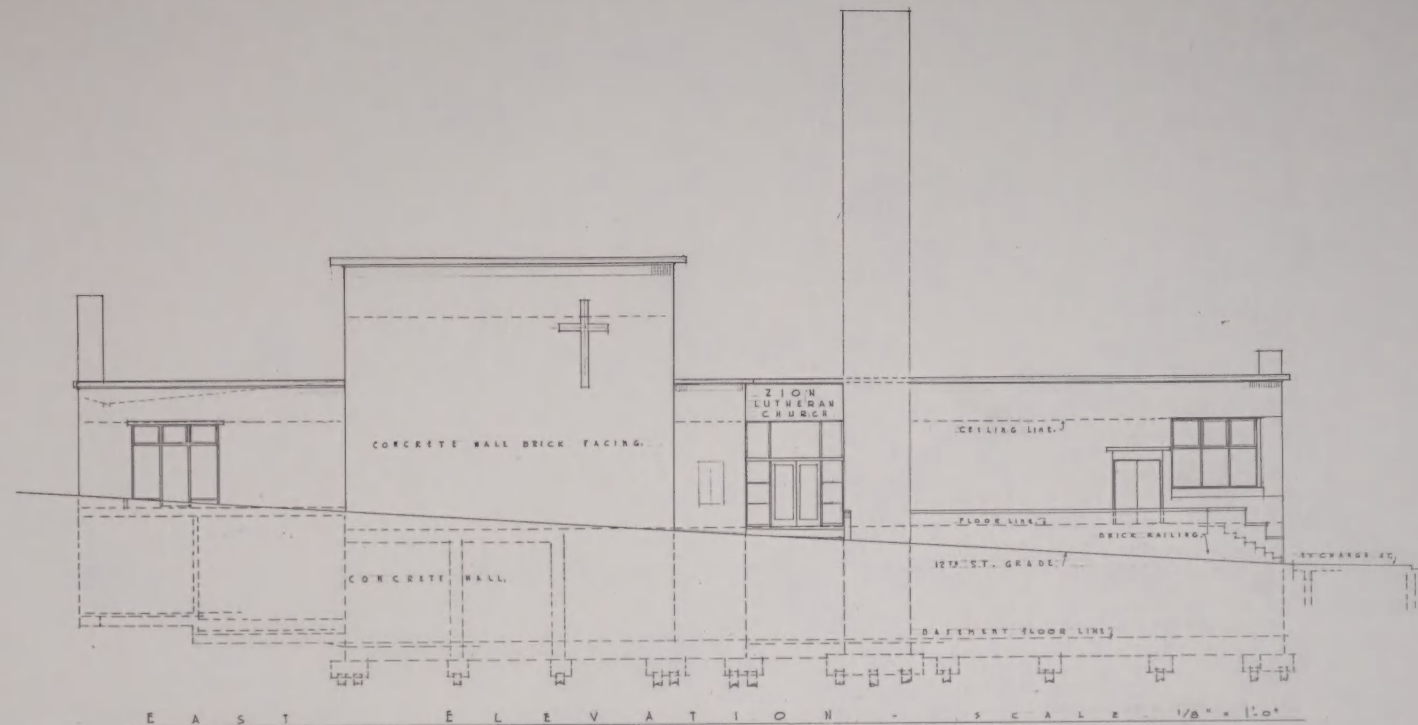

E A S T E L E V A T I O N - S C A L E 1/8" = 1'-0"

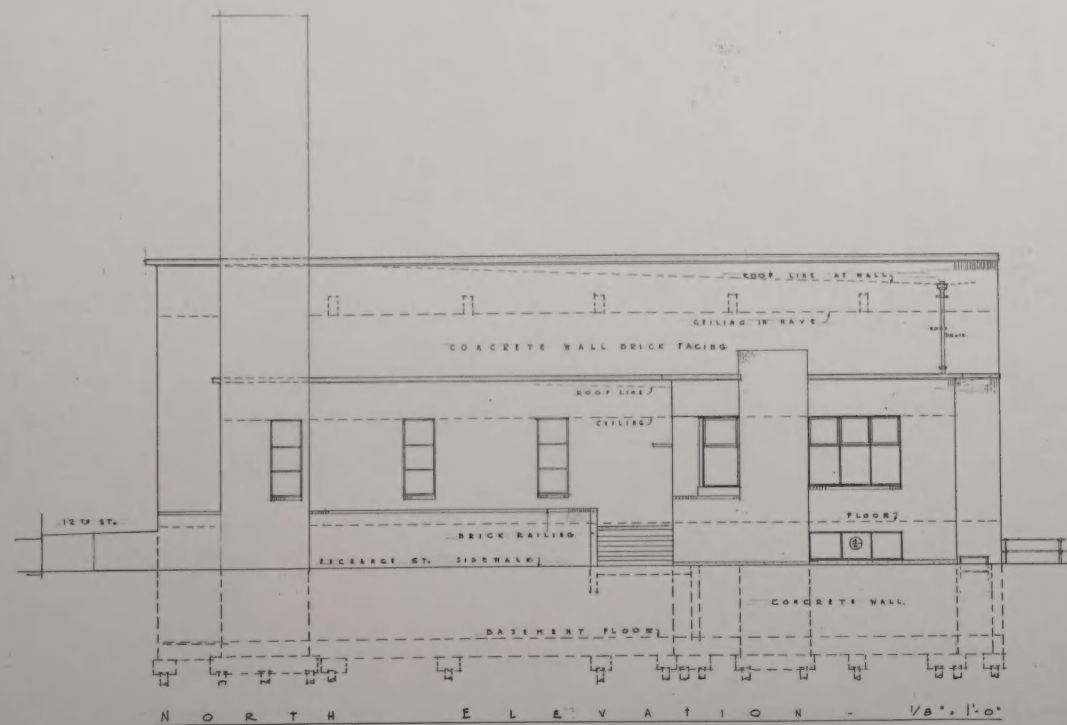

N O R T H E L E V A T I O N - 1/8" = 1'-0"

E L E V A T I O N S

ZION LUTHERAN CHURCH
12TH & EXCHANGE STS.
ASTORIA, OREGON
J. E. & EDNA L. WICKS
ARCHITECTS
ASTORIA, OREGON